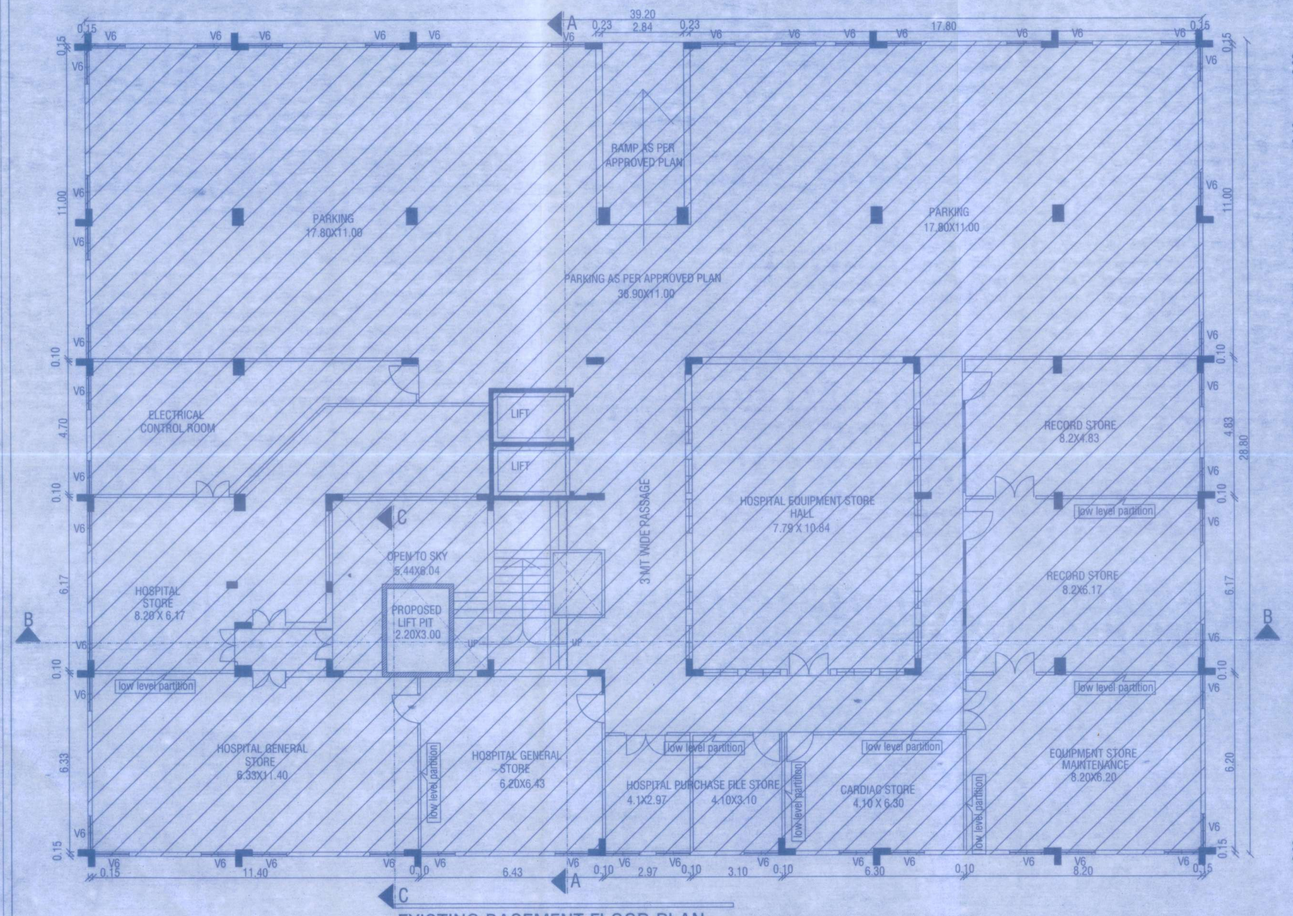

EXISTING BASEMENT FLOOR PLAN

b.c.c. already taken (no.- 6192, date -26/ 10 /2017)

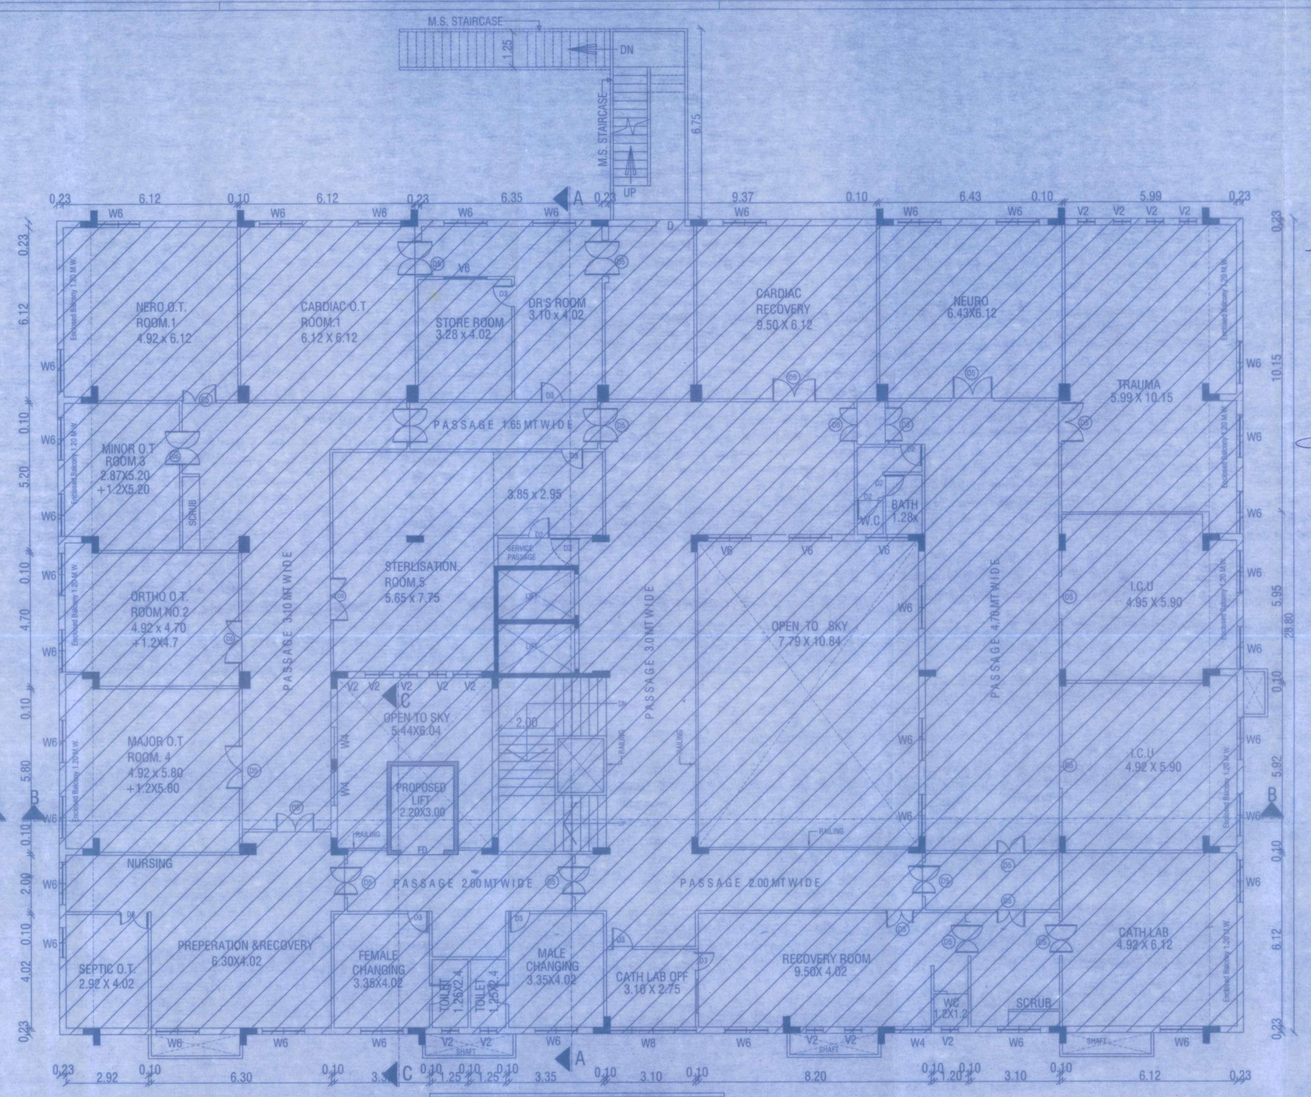

EXISTING FIRST FLOOR PLAN

b.c.c. already taken (no.- 6192, date -26/ 10 /2017)

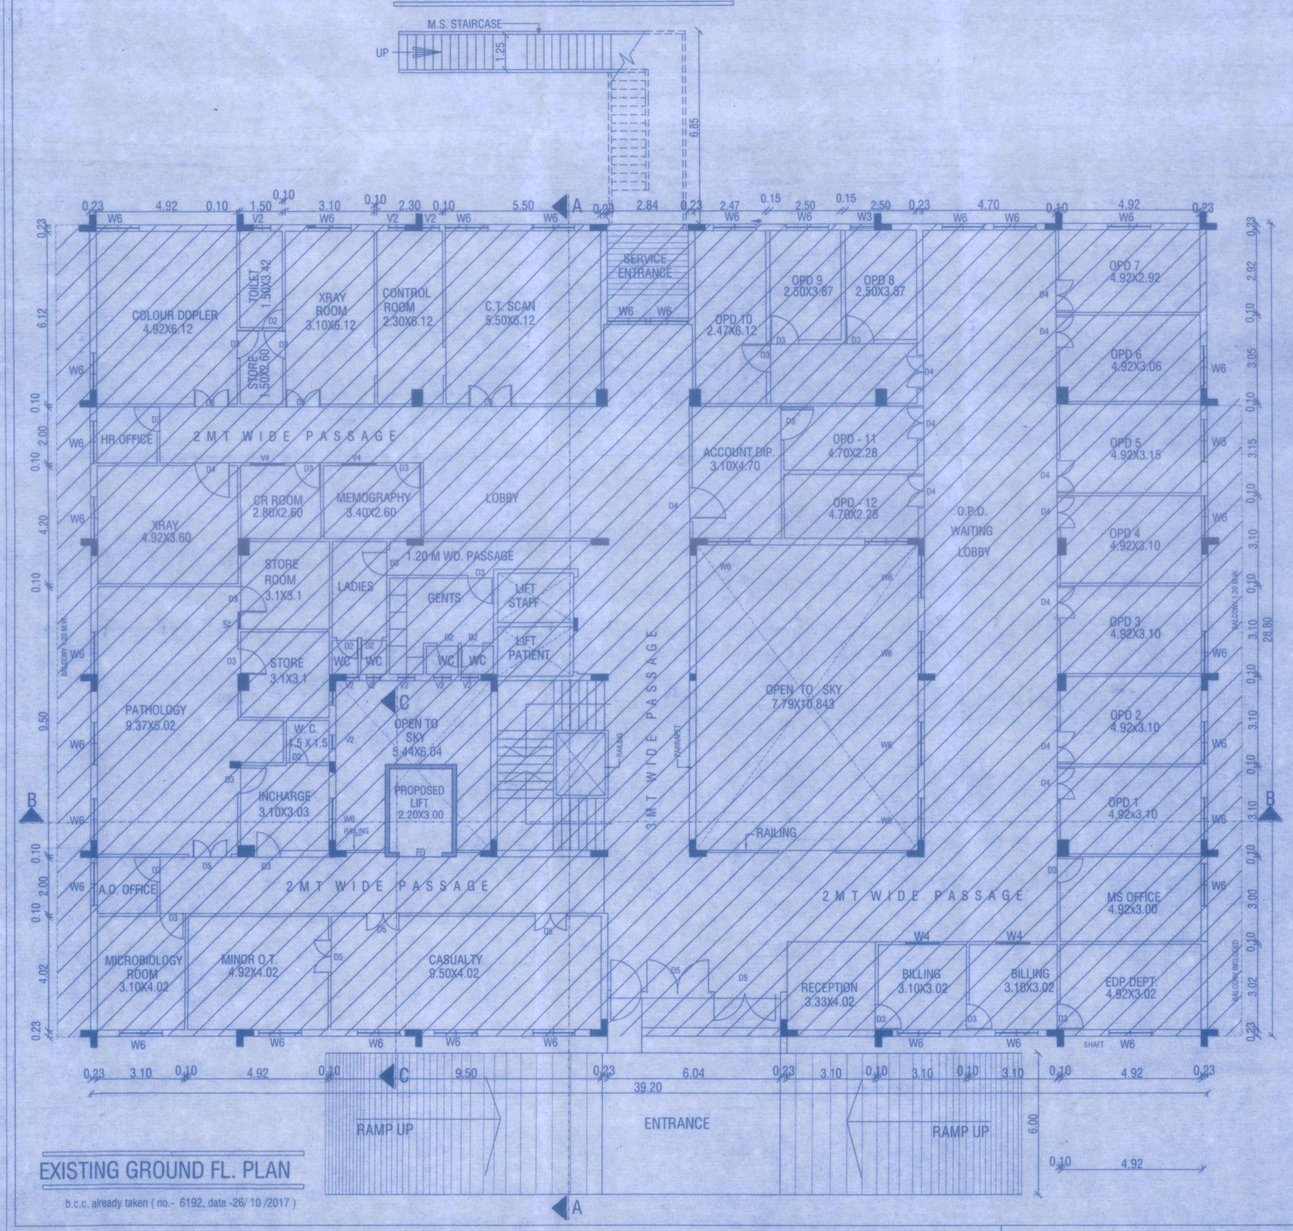

EXISTING GROUND FL. PLAN

b.c.c. already taken (no.- 6192, date -26/ 10 /2017)

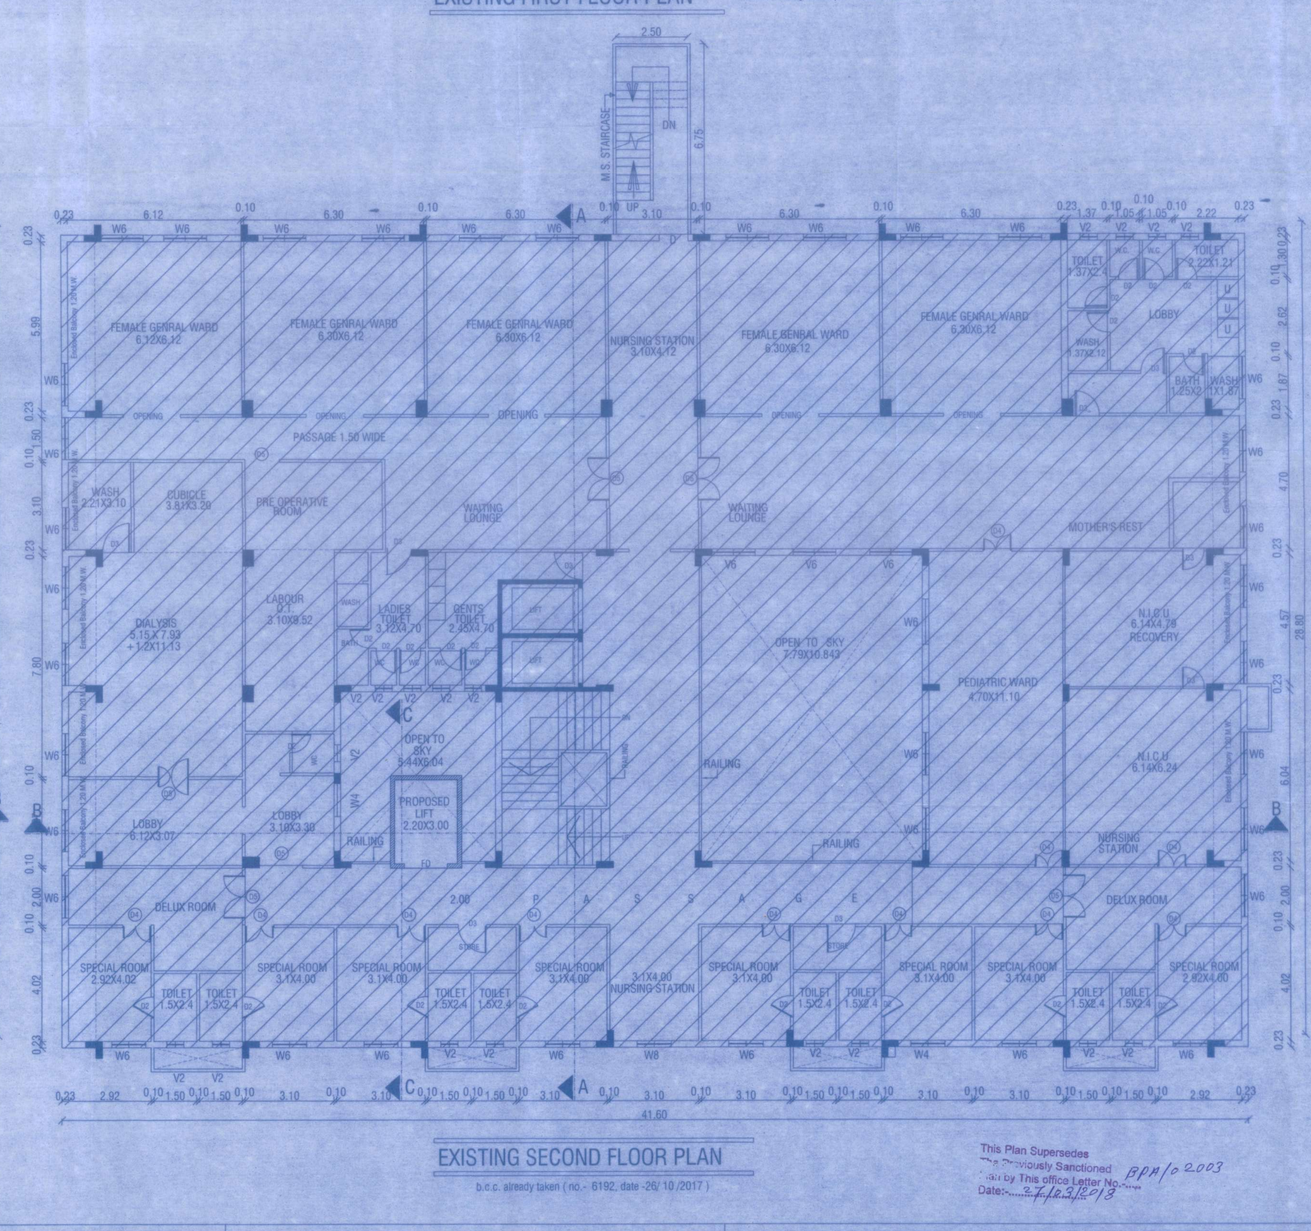

EXISTING SECOND FLOOR PLAN

b.c.c. already taken (no.- 6192, date -26/ 10 /2017)

This Plan Supersedes the Previously Sanctioned Plan by This office Letter No. BPA/C 2003 Date:- 3/12/2018

APPROVAL STAMP -:- SHEET 1/3

मंजुरी
.....रेंगालील फेरफारा सह
नकाशांत दाखविल्या प्रमाणे बांधकाम
करण्यास पावसा तपशील क्र. 13PA/101404
दिनांक 01/11/2018 रोजी परवानगी देण्यात
येत आहे.

सहाय्यक संचालक, नगररचना
अहमदनगर महानगरपालीका

महाराष्ट्र प्रादेशिक नगररचना (सुधारित) अधिनियम सन १९९२ च्या
नियमाधीनुसार विकासाचार क्र. 6125/अबरी. चारशेपंचवीस हजार दोनशे सत्तावीस रुपये
(फक्त) प्रिमियम भरणा महानगरपालीकेत केल्या
लागील बा अटीस तुम्हास पात्र राहून बांधकाम परवानगी/ उपविभागणी
/ एकत्रीकरण / भूमि अभिन्यास मंजुरी देण्यात येत आहे.

पान नं. TP 13549 नं. रु. 14,41,427/-
पान नं. TP 13550 नं. रु. 4,61,257/-
पान नं. TP 13551 नं. रु. 1,40,400/-
पान नं. TP 13552 नं. रु. 2,08,704/-

दि. 26/10/2018

अतिरिक्त चटई क्षेत्र निर्देशांकापोटी प्रीमियम + लिडेसमाज + सुरक्षा अनामत + इमारत कामगार उपकर

DOORS AND WINDOWS SCHEDULE -:-

ED	2X2.10	V1	0.60X0.60	ALLUMINIUM
D2	0.75X2.10	V2	1.50X0.60	ALLUMINIUM
D3	0.90X2.10	W3	0.90X1.50	ALLUMINIUM
D4	1.20X2.10	W4	1.20X1.50	ALLUMINIUM
D5	1.50X2.10	W5	1.50X1.50	ALLUMINIUM

REFRENCE -:-

PLOT BOUNDARY SHOWN IN THICK BLACK
PROPOSED CONSTRUCTION SHOWN IN RED
EXISTING CONSTRUCTION SHOWN IN HATCH
DRAINAGE LINE SHOWN IN DOTTED RED
WATER LINE SHOWN IN DOTTED BLACK

ARCHITECT SANJAY SOWANI LS NO.AP 81/2019

Jain Social Federation Ahmednagar

PROPOSED FIFTH FL. ON EXTG. STRUCTURE OF ANAND RUSHIJI HOSPITAL & MEDICAL RESERCH CENTER ON F. P. NO. 124 T.P.S. NO III , AT. ANAND RUSHIJI ROAD, AHMEDNAGAR, For Shri . Jain Social Federation ,Public Trust

SANJAY SOWANI & ASSOCIATES
ARCHITECT • INT. DESIGNER •
256, PUSHKARAJ APARTMENT, SANGALE LANE, AHMEDNAGAR.

DATE -:- 30/06/2018	SCALE -:- 1:100
DRN -:- MAHESH RASAL	CHD -:- SANJAY SOWANI