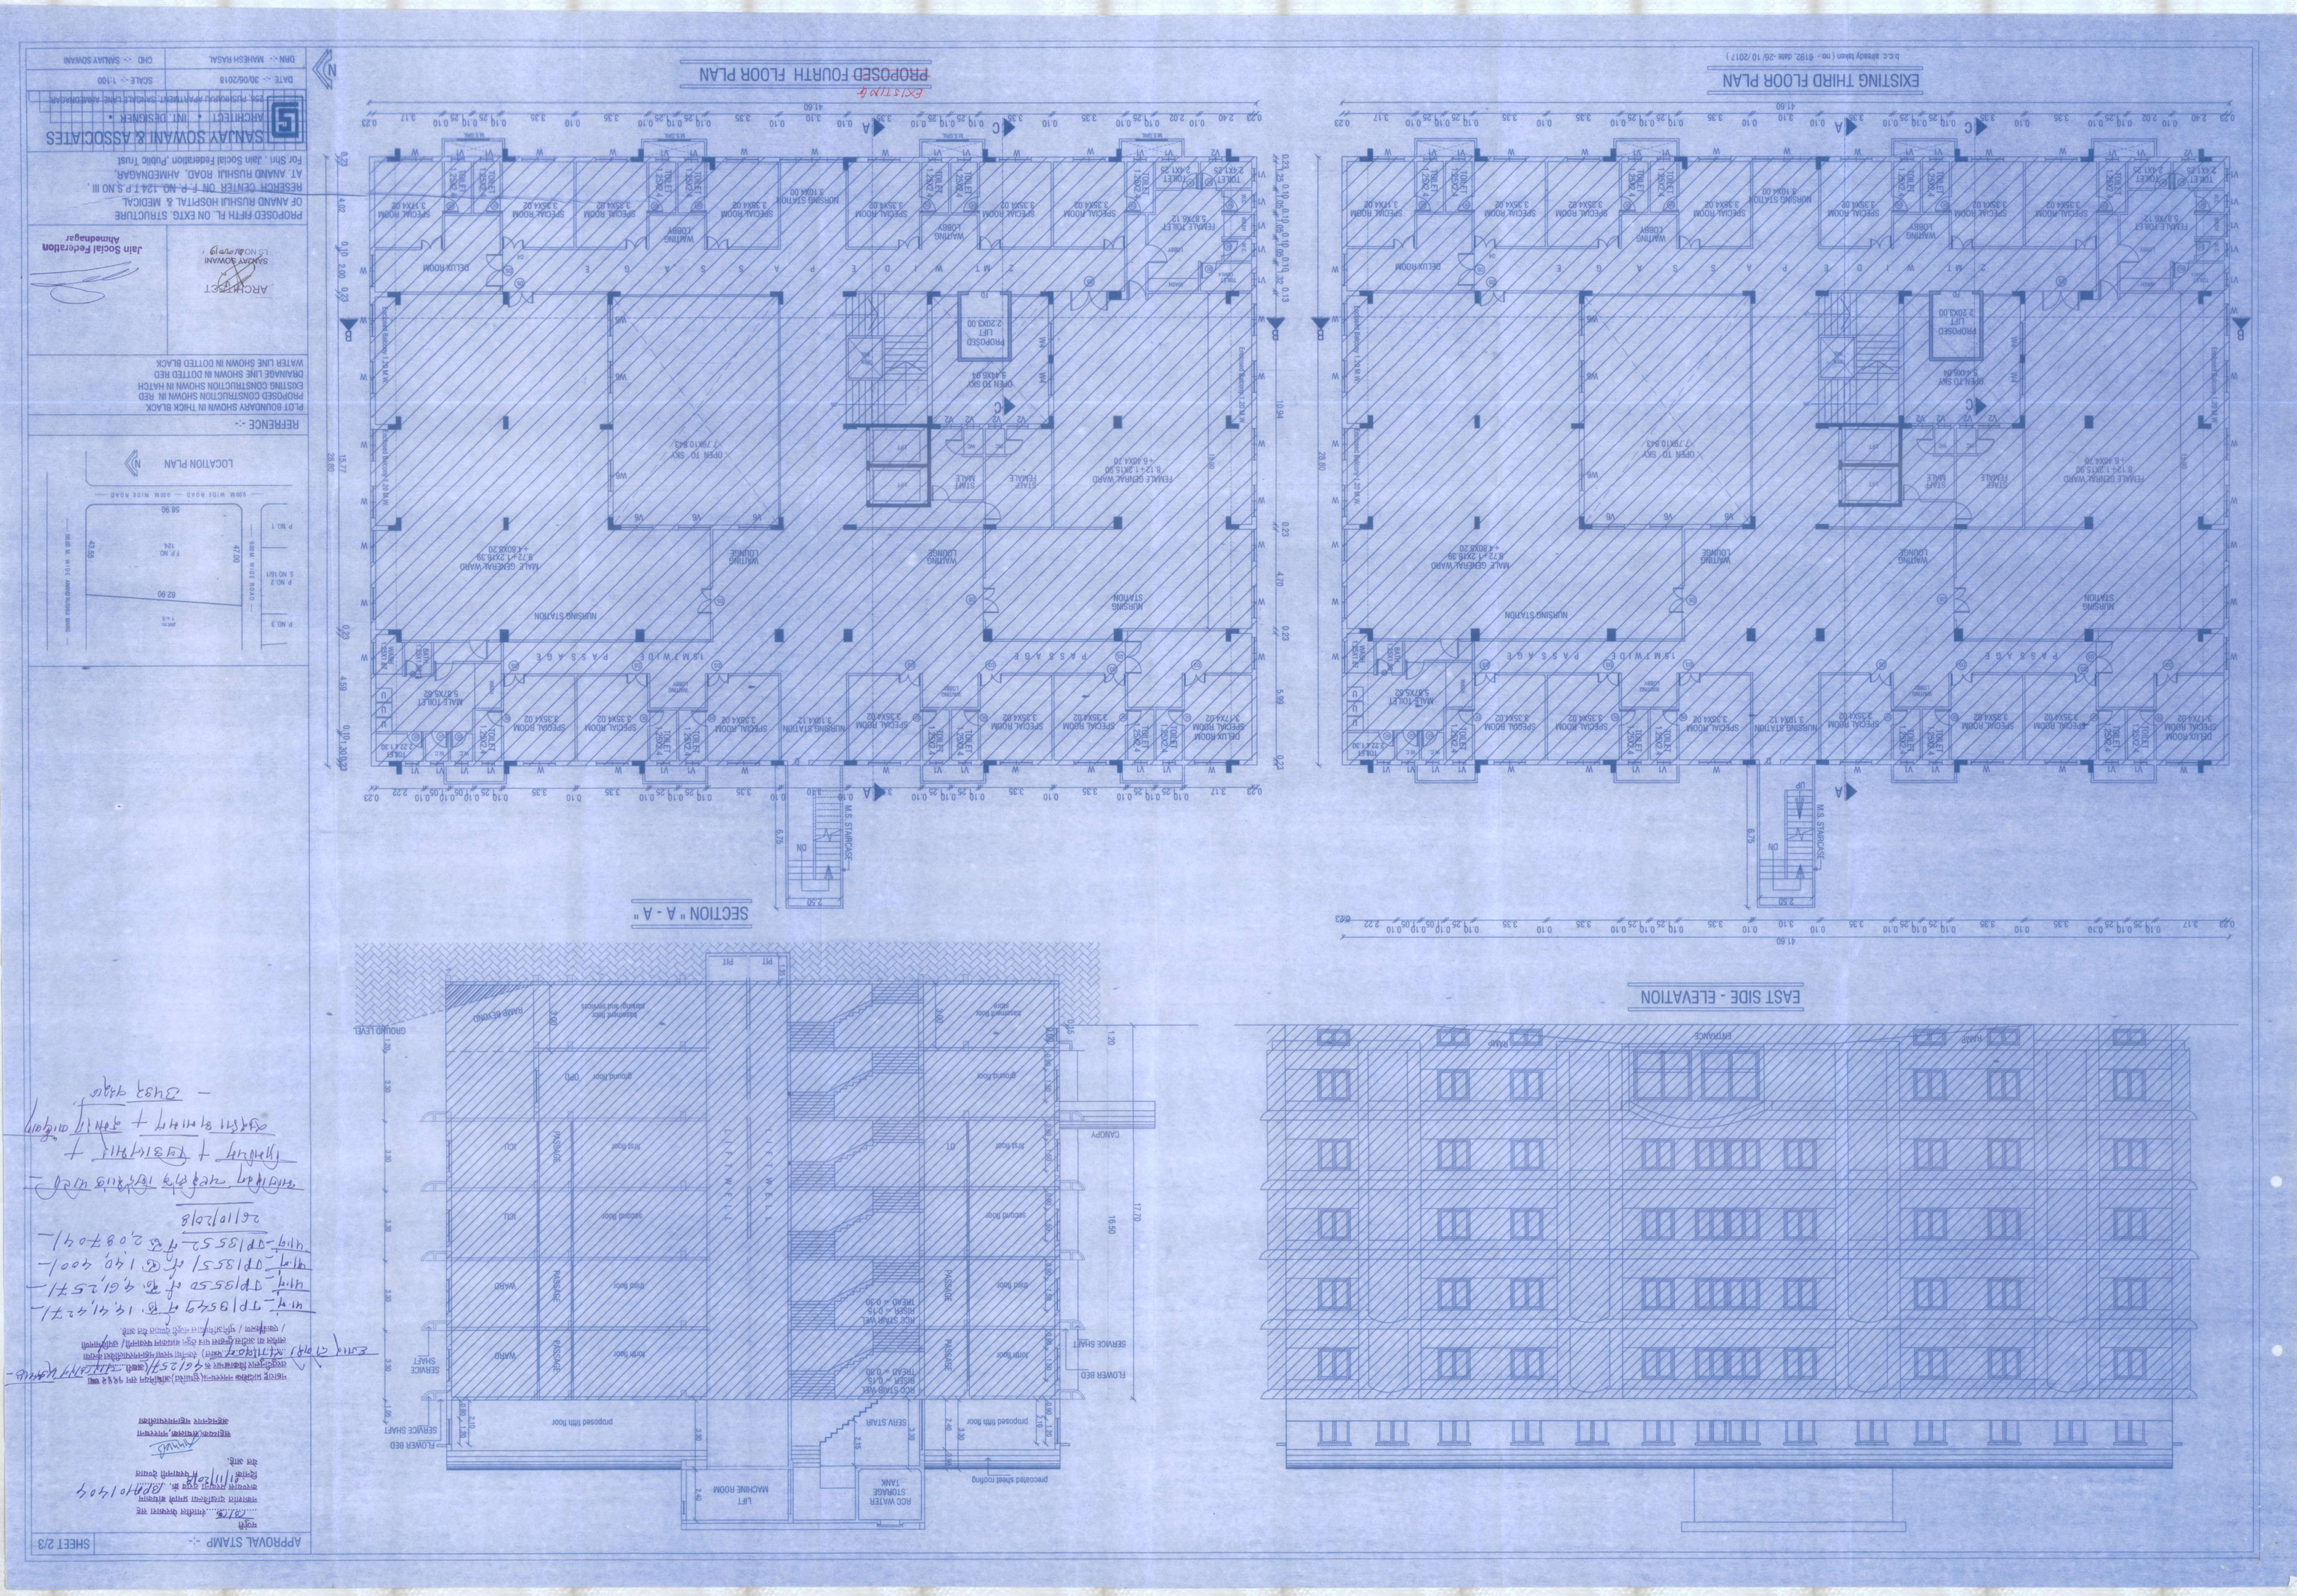
EXISTING THIRD FLOOR PLAN
PROPOSED FOURTH FLOOR PLAN
Existing
EAST SIDE - ELEVATION
SECTION " A - A "
M.S. STAIRCASE
PROPOSED FIFTH FLOOR LEVEL
LIFT MACHINE ROOM
RCC WATER STORAGE TANK
SERVICE SHAFT
FLOWER BED
CANOPY
GROUND LEVEL
LOCATION PLAN
REFERENCE :-
PLOT BOUNDARY SHOWN IN THICK BLACK
PROPOSED CONSTRUCTION SHOWN IN RED
EXISTING CONSTRUCTION SHOWN IN HATCH
DRAINAGE LINE SHOWN IN DOTTED RED
WATER LINE SHOWN IN DOTTED BLACK
ARCHITECT
SANJAY SOWANI
Jain Social Federation
Ahmednagar
PROPOSED FIFTH FL. ON EXTG. STRUCTURE OF ANAND RUSHI HOSPITAL & MEDICAL RESERCH CENTER ON F.P. NO. 124 T.P.S.NO III, AT. ANAND RUSHI ROAD, AHMENAGAR. For Shri. Jain Social Federation, Public Trust
SANJAY SOWANI & ASSOCIATES
ARCHITECT • INT. DESIGNER
F/54, PUSHKARAJ APARTMENT, SAVEDI CHOWK, AHMEDNAGAR
DATE :- 30/06/2018
SCALE :- 1:100
DRN :- MAHESH KASAL
CHD :- SANJAY SOWANI
APPROVAL STAMP :-
SHEET 2/3